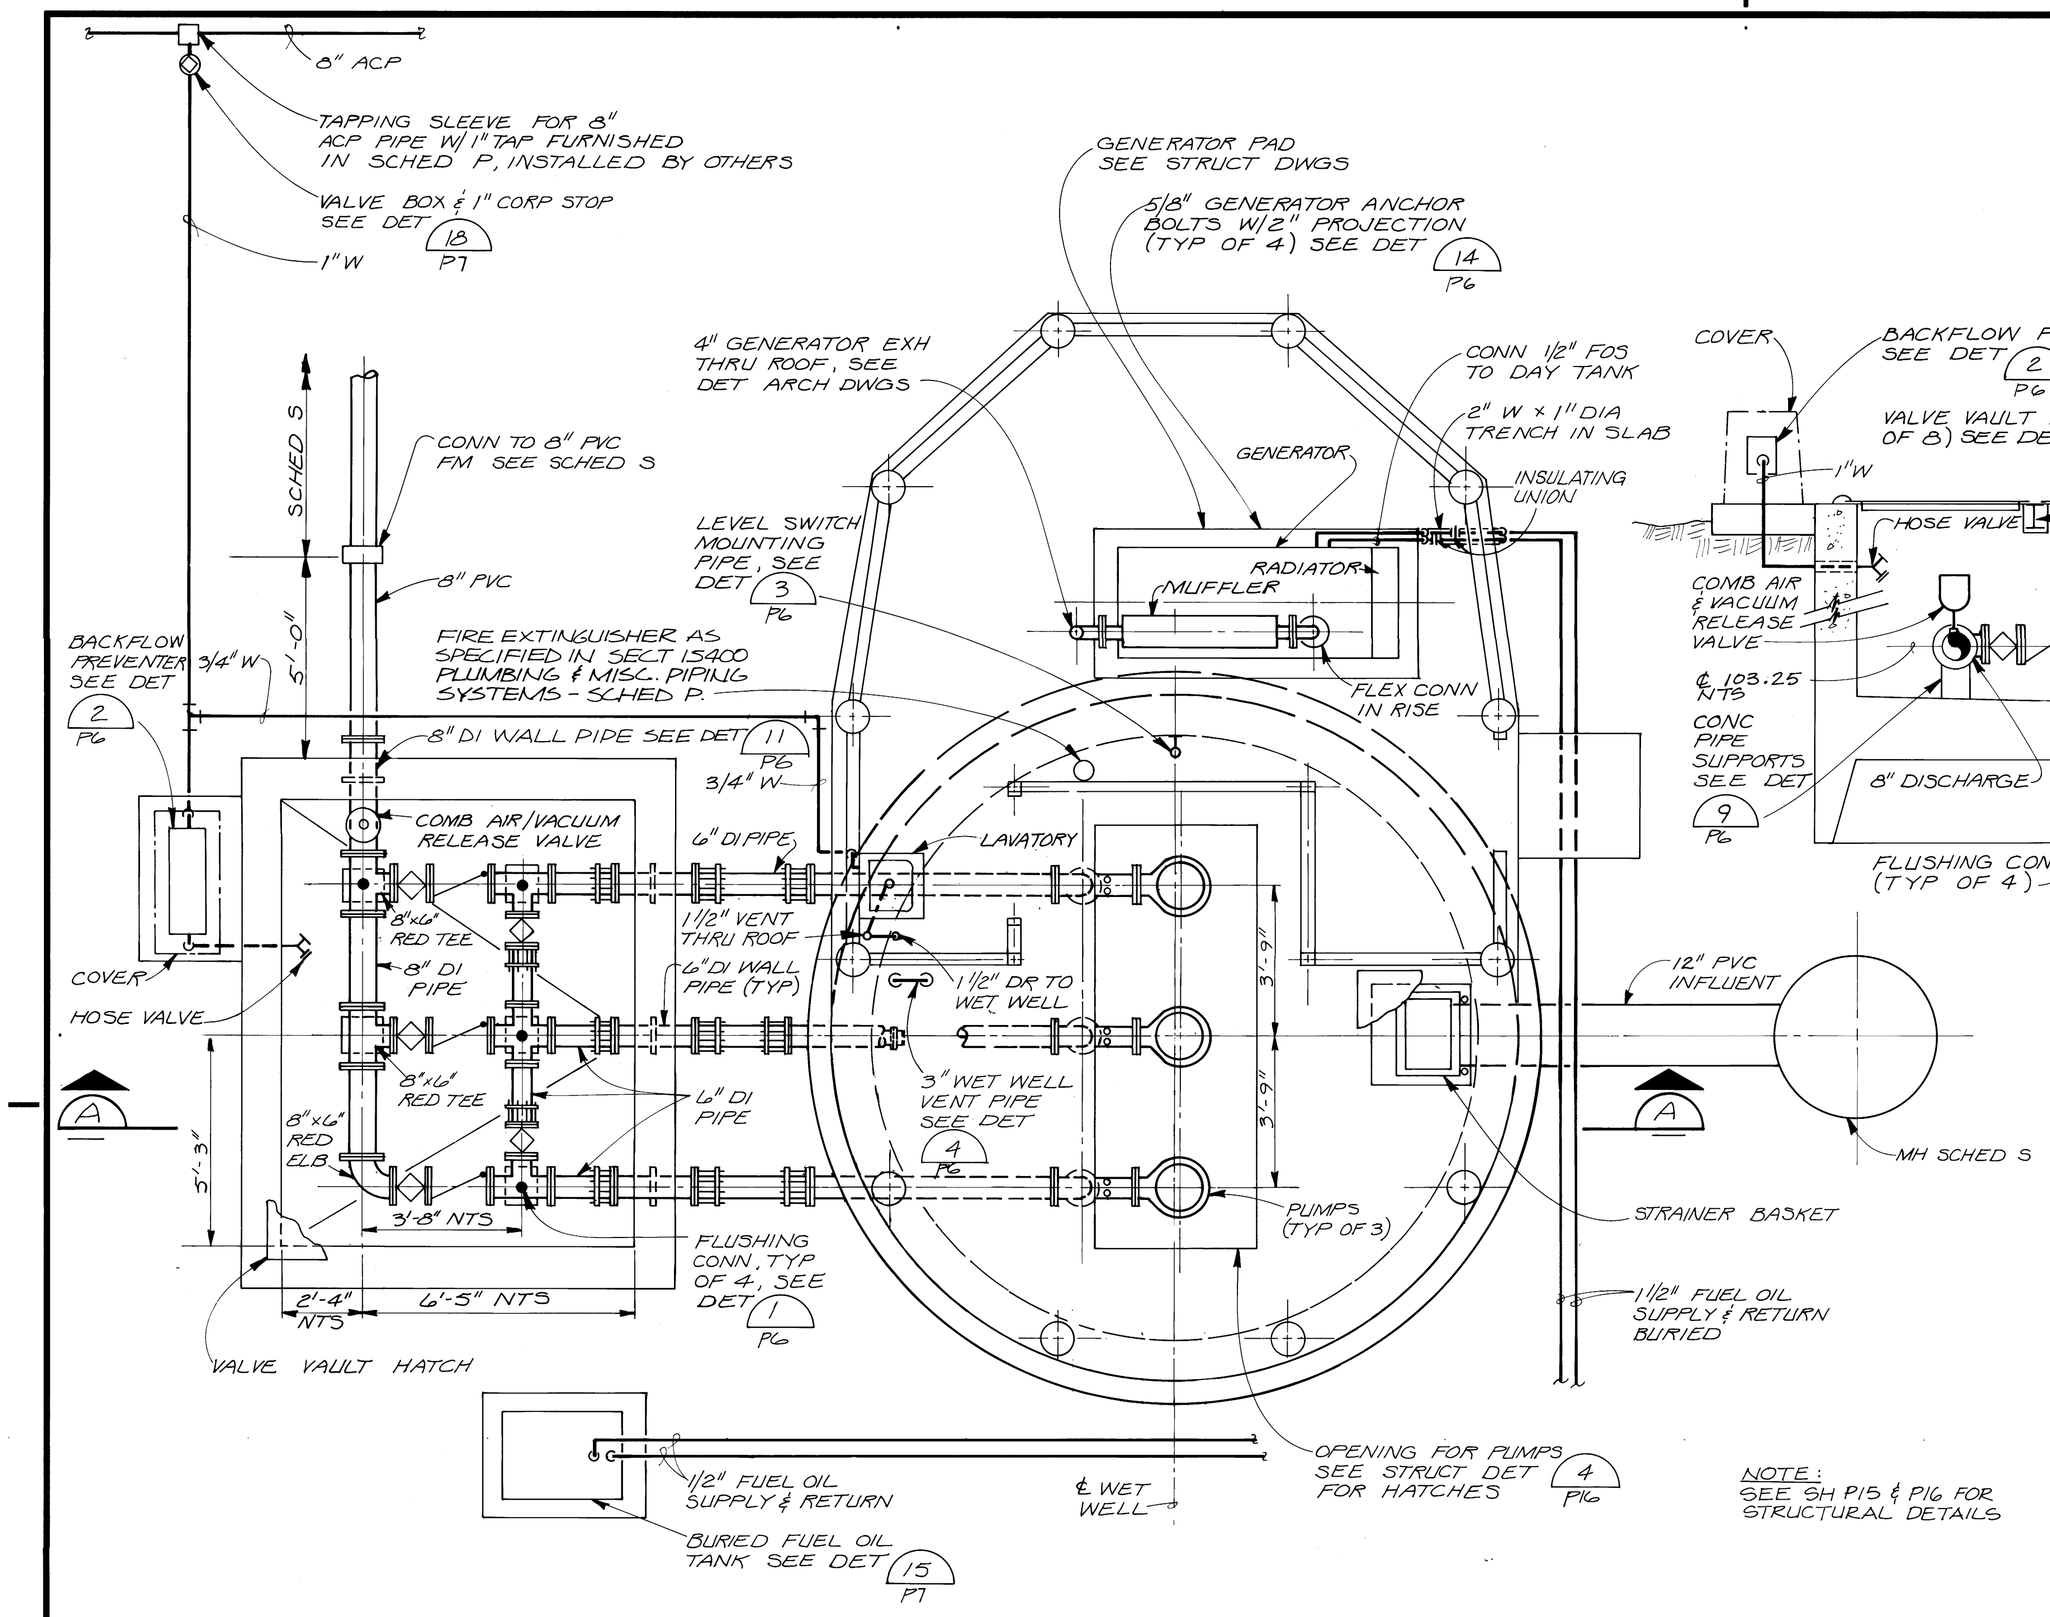

PLAN

VAITELE PUMP STATION

3/8" = 1'-0"

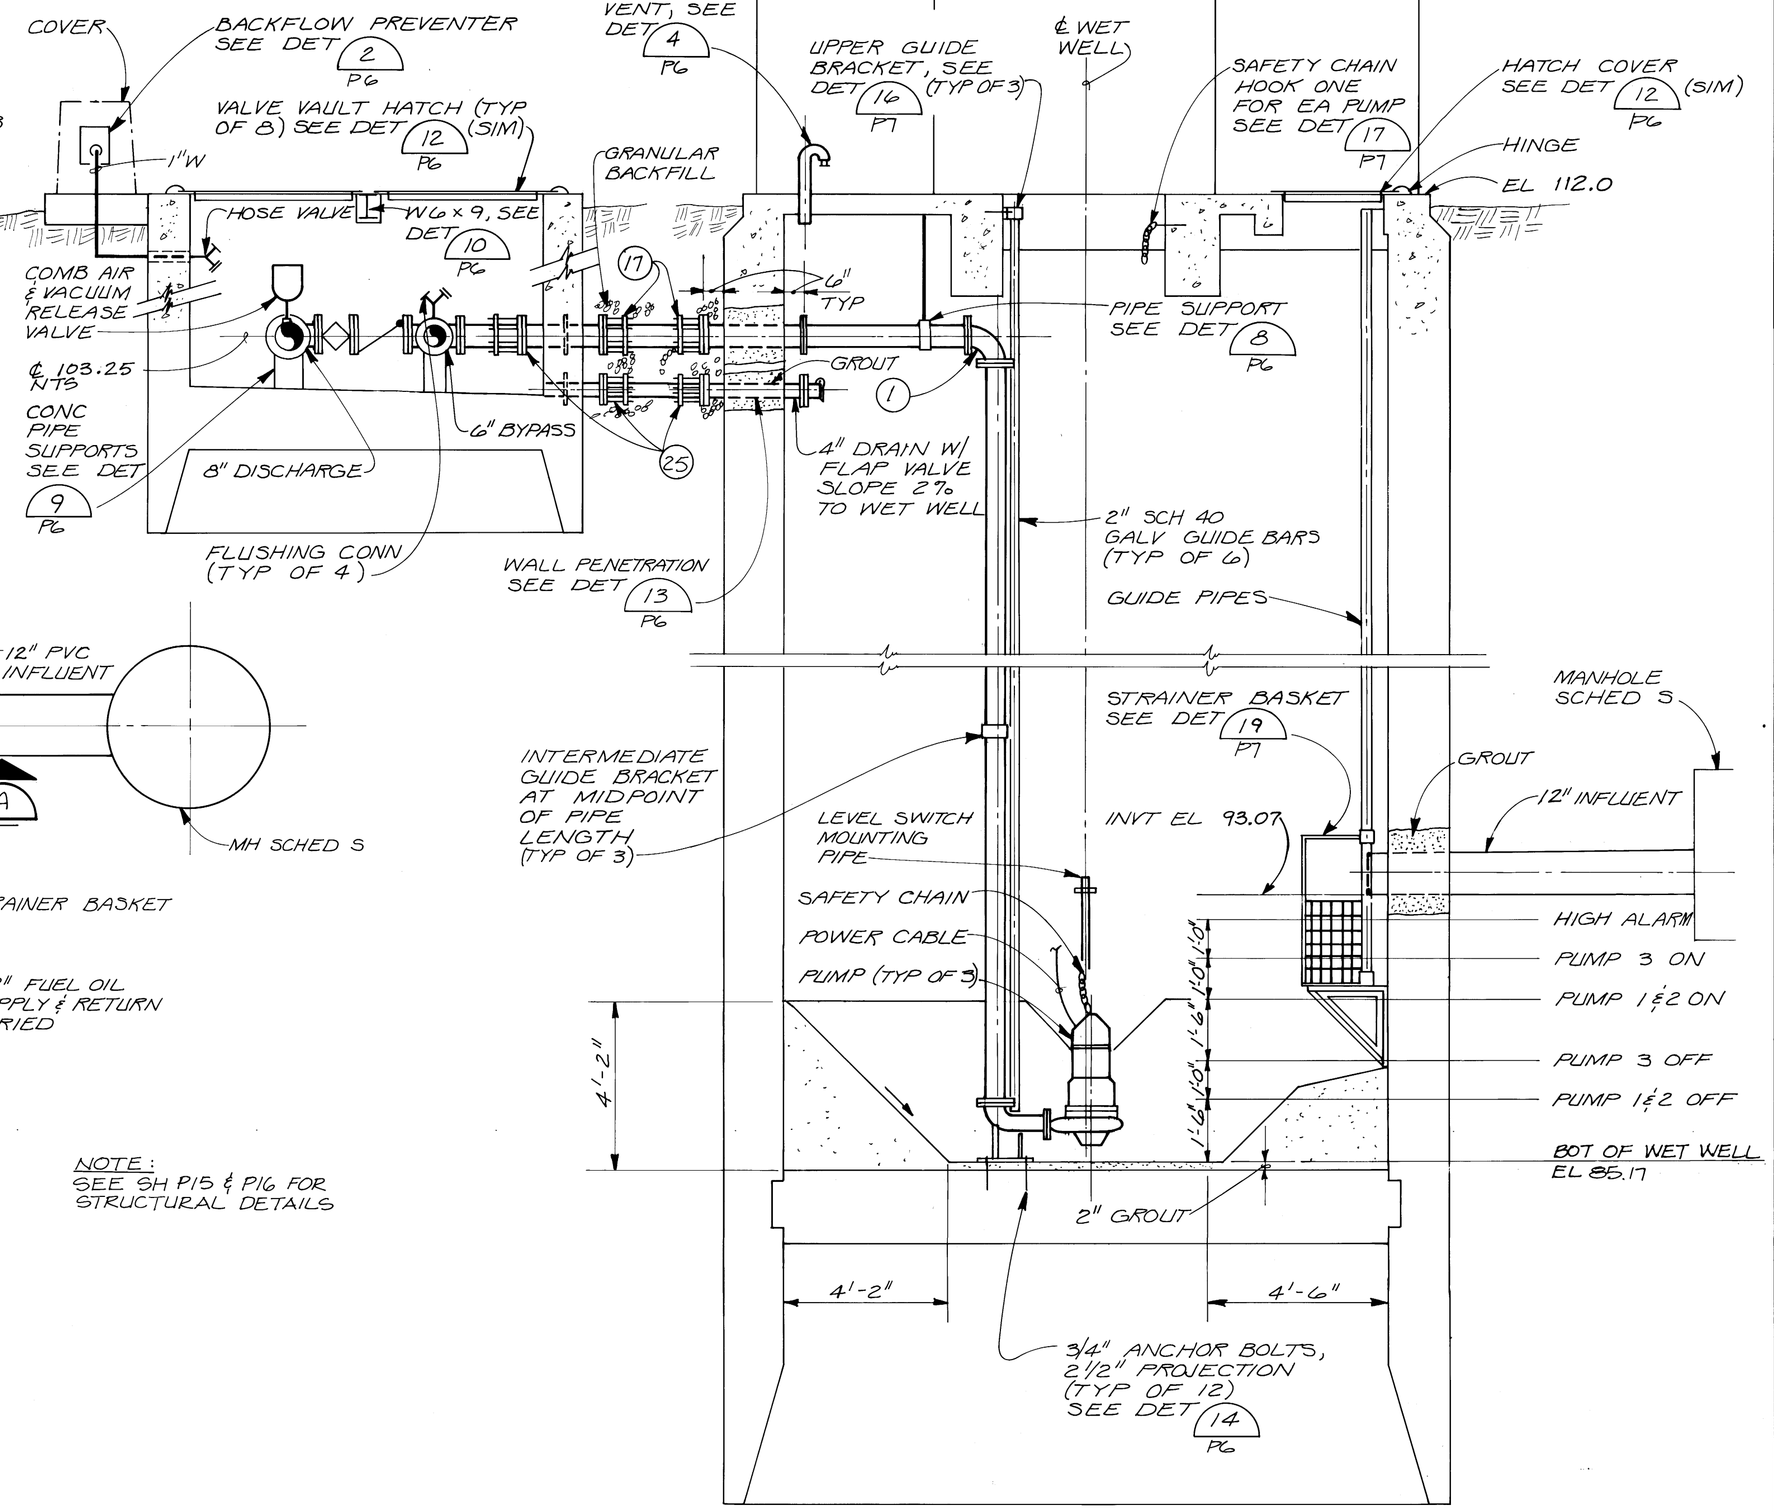

SECTION A

3/8" = 1'-0"

DAWN M. MADDEN
REGISTERED PROFESSIONAL ENGINEER
No. 4027-C
HAWAII U.S.A.

THIS WORK WAS PREPARED BY ME OR UNDER MY SUPERVISION

CH2M HILL

DSGN	T.H. QUEEN
DR	T.L. CAOUETTE
CHK	S.E. KEBBE
APVD	G.L. MERSETH

NO.	DATE	REVISION	BY	APVD

VERIFY SCALES
BAR IS ONE INCH ON ORIGINAL DRAWING.
0 ——— 1"
IF NOT ONE INCH ON THIS SHEET, ADJUST SCALES ACCORDINGLY.

AMERICAN SAMOA GOVERNMENT
DEPARTMENT OF PUBLIC WORKS
PAGO PAGO, AMERICAN SAMOA
PALA LAGOON AREA
SANITARY SEWER SYSTEM

SCHEDULE P
VAITELE PUMP STATION - DETAILS

SHEET P5
42 OF 54
DATE SEPT. 1983
PROJ NO. P16000.K1

OVERLAY IDENTIFICATION | COMPOSITE | OVERLAY | SCREEN
PROJ NO. | CONTRACT

FILM KC 4 SMHT PRINTED 11 82 FORMAT 381.223MC A2